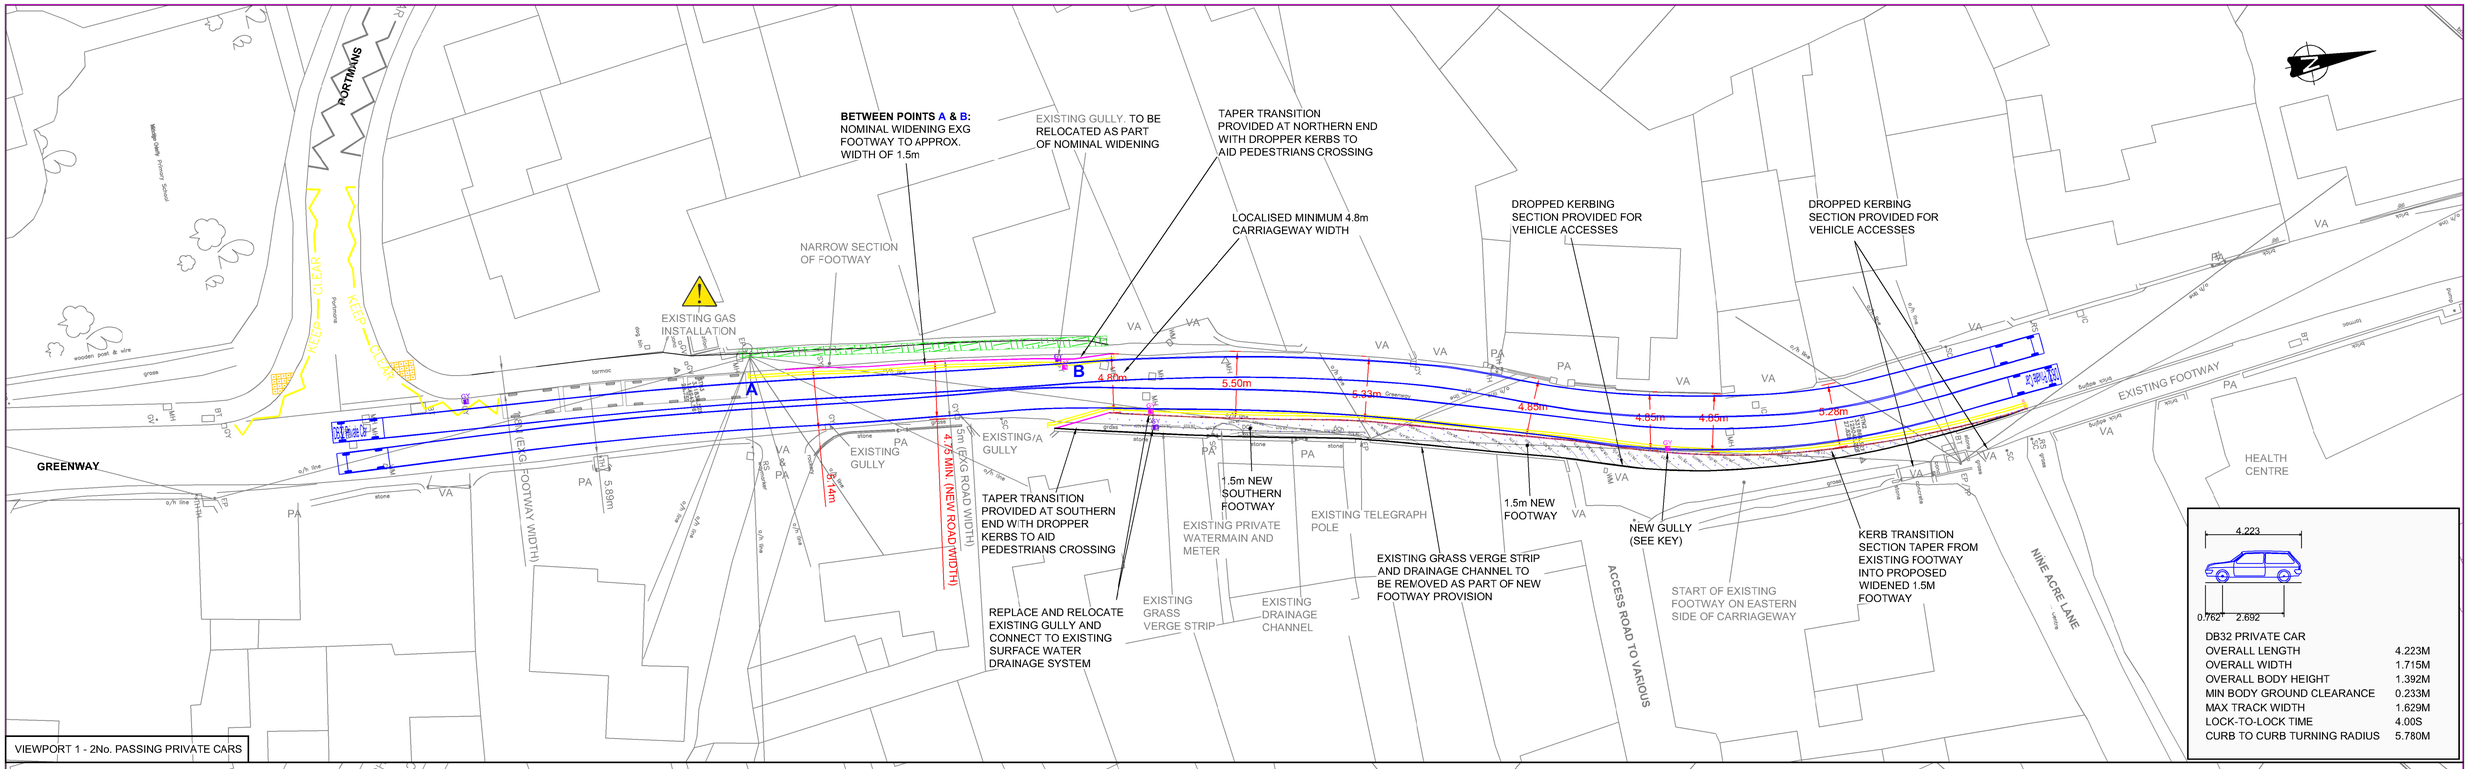

VIEWPORT 1 - 2No. PASSING PRIVATE CARS

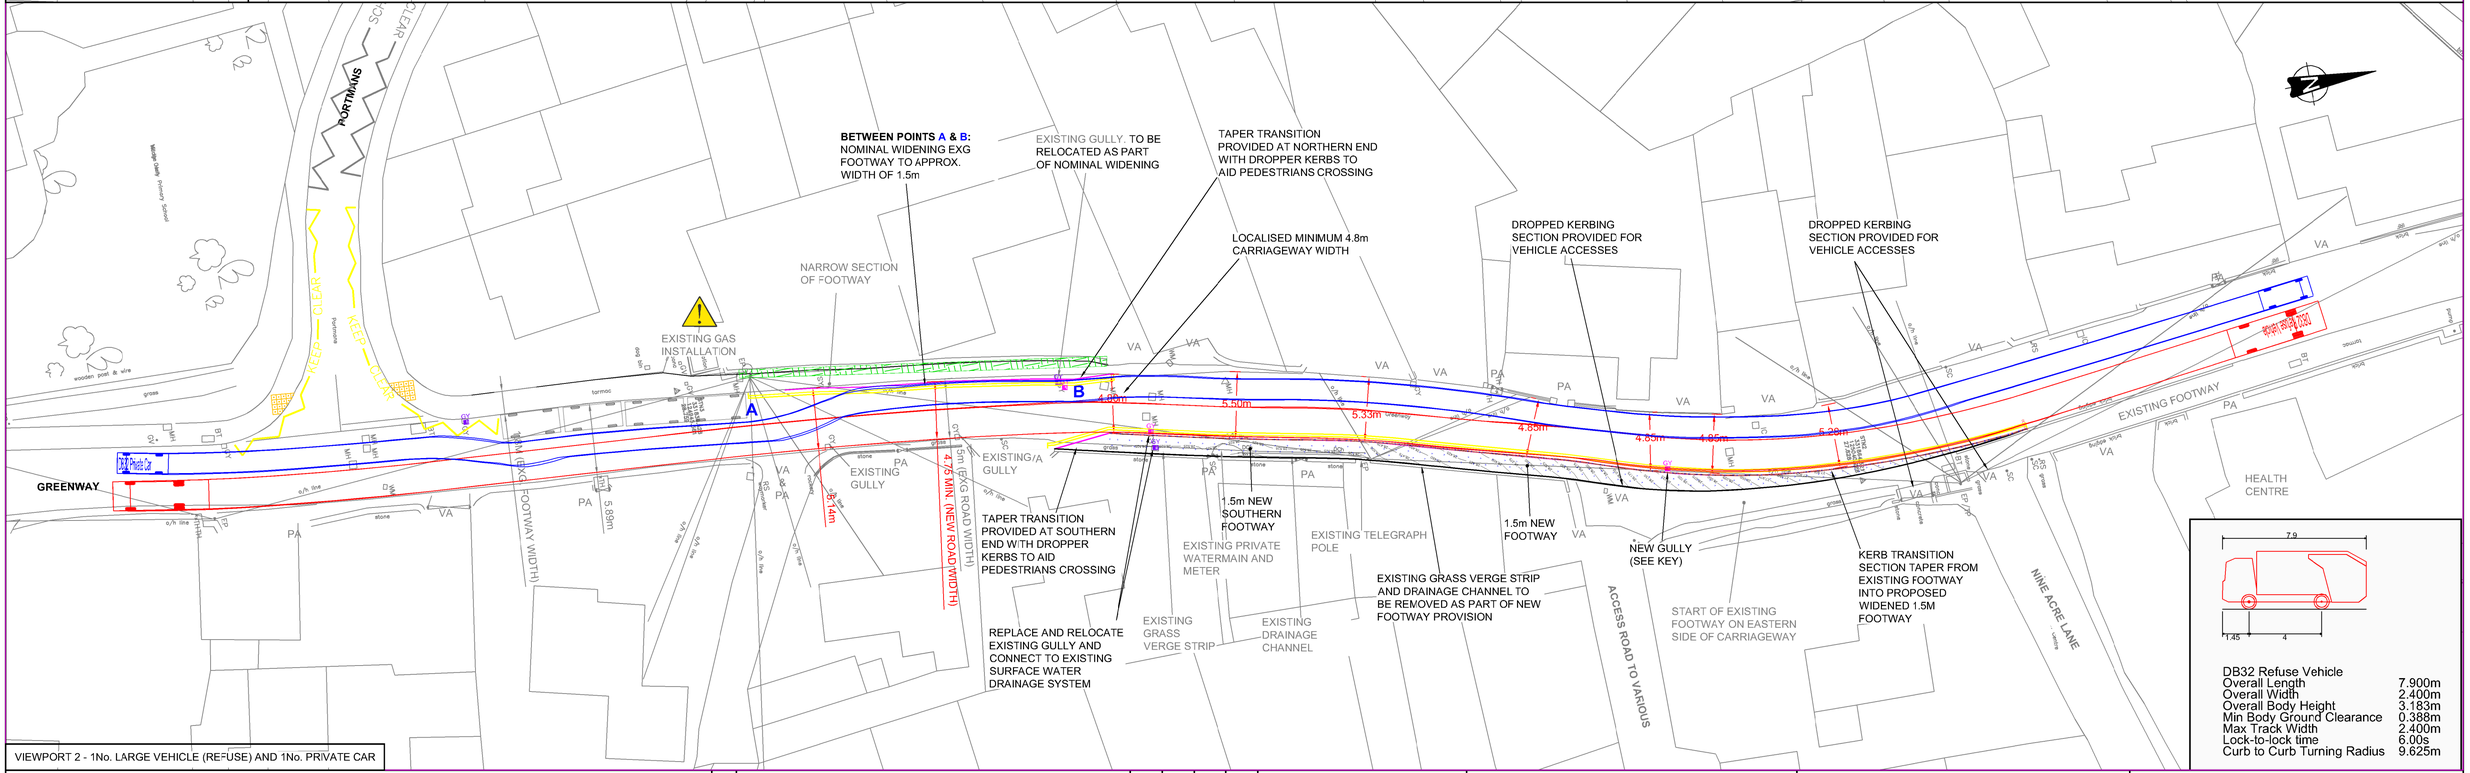

VIEWPORT 2 - 1No. LARGE VEHICLE (REFUSE) AND 1No. PRIVATE CAR

Rev	Description	By	Date	Chk'd	Auth
-	CONSULTATION ISSUE	JMP	01/18	01/18	01/18
-	-	-	-	-	-
-	-	-	-	-	-
-	-	-	-	-	-
-	-	-	-	-	-
-	-	-	-	-	-
-	-	-	-	-	-
-	-	-	-	-	-
-	-	-	-	-	-

© Crown Copyright and database right (2017). Ordnance Survey 100038382

0 10 Millimetres 100

wsp
Exchange House
12-14
The Crescent
Taunton Somerset
TA1 4EB UK

T+ 44 (0) 1823 281 190 F+ 44 (0) 1823 281 190
wsp.com

Somerset County Council ©
Traffic & Transport Development Group
County Hall
Taunton
Somerset
TA1 4DY

TEL: (0300) 123 2224
www.somerset.gov.uk

Client
SOMERSET COUNTY COUNCIL

Project
SIS TI004270
GREENWAY - WINDMILL HILL
NORTH CURRY

Title
FOOTWAY WIDENING ON GREENWAY BETWEEN PORTMANS & NINE ACRE LANE
VEHICLE SWEPT PATHS

File Name: 70024257 - 009 REV A

Original Scale	Page Size	Drawn	Checked	Authorised	Status
1:250	A1	OG Date 01/18	JMP Date 01/18	SW Date 01/18	-

Drawing Number
70024257- 050

Rev
-

Filepath: \\UK.WSPGROUP.COM\CENTRAL DATA\PROJECTS\70023\TXX\70023760 - A39 ROLADHAM E MODELS AND DRAWINGS\HIGHWAYS\WIP\ACAD\WORKING DRAWINGS